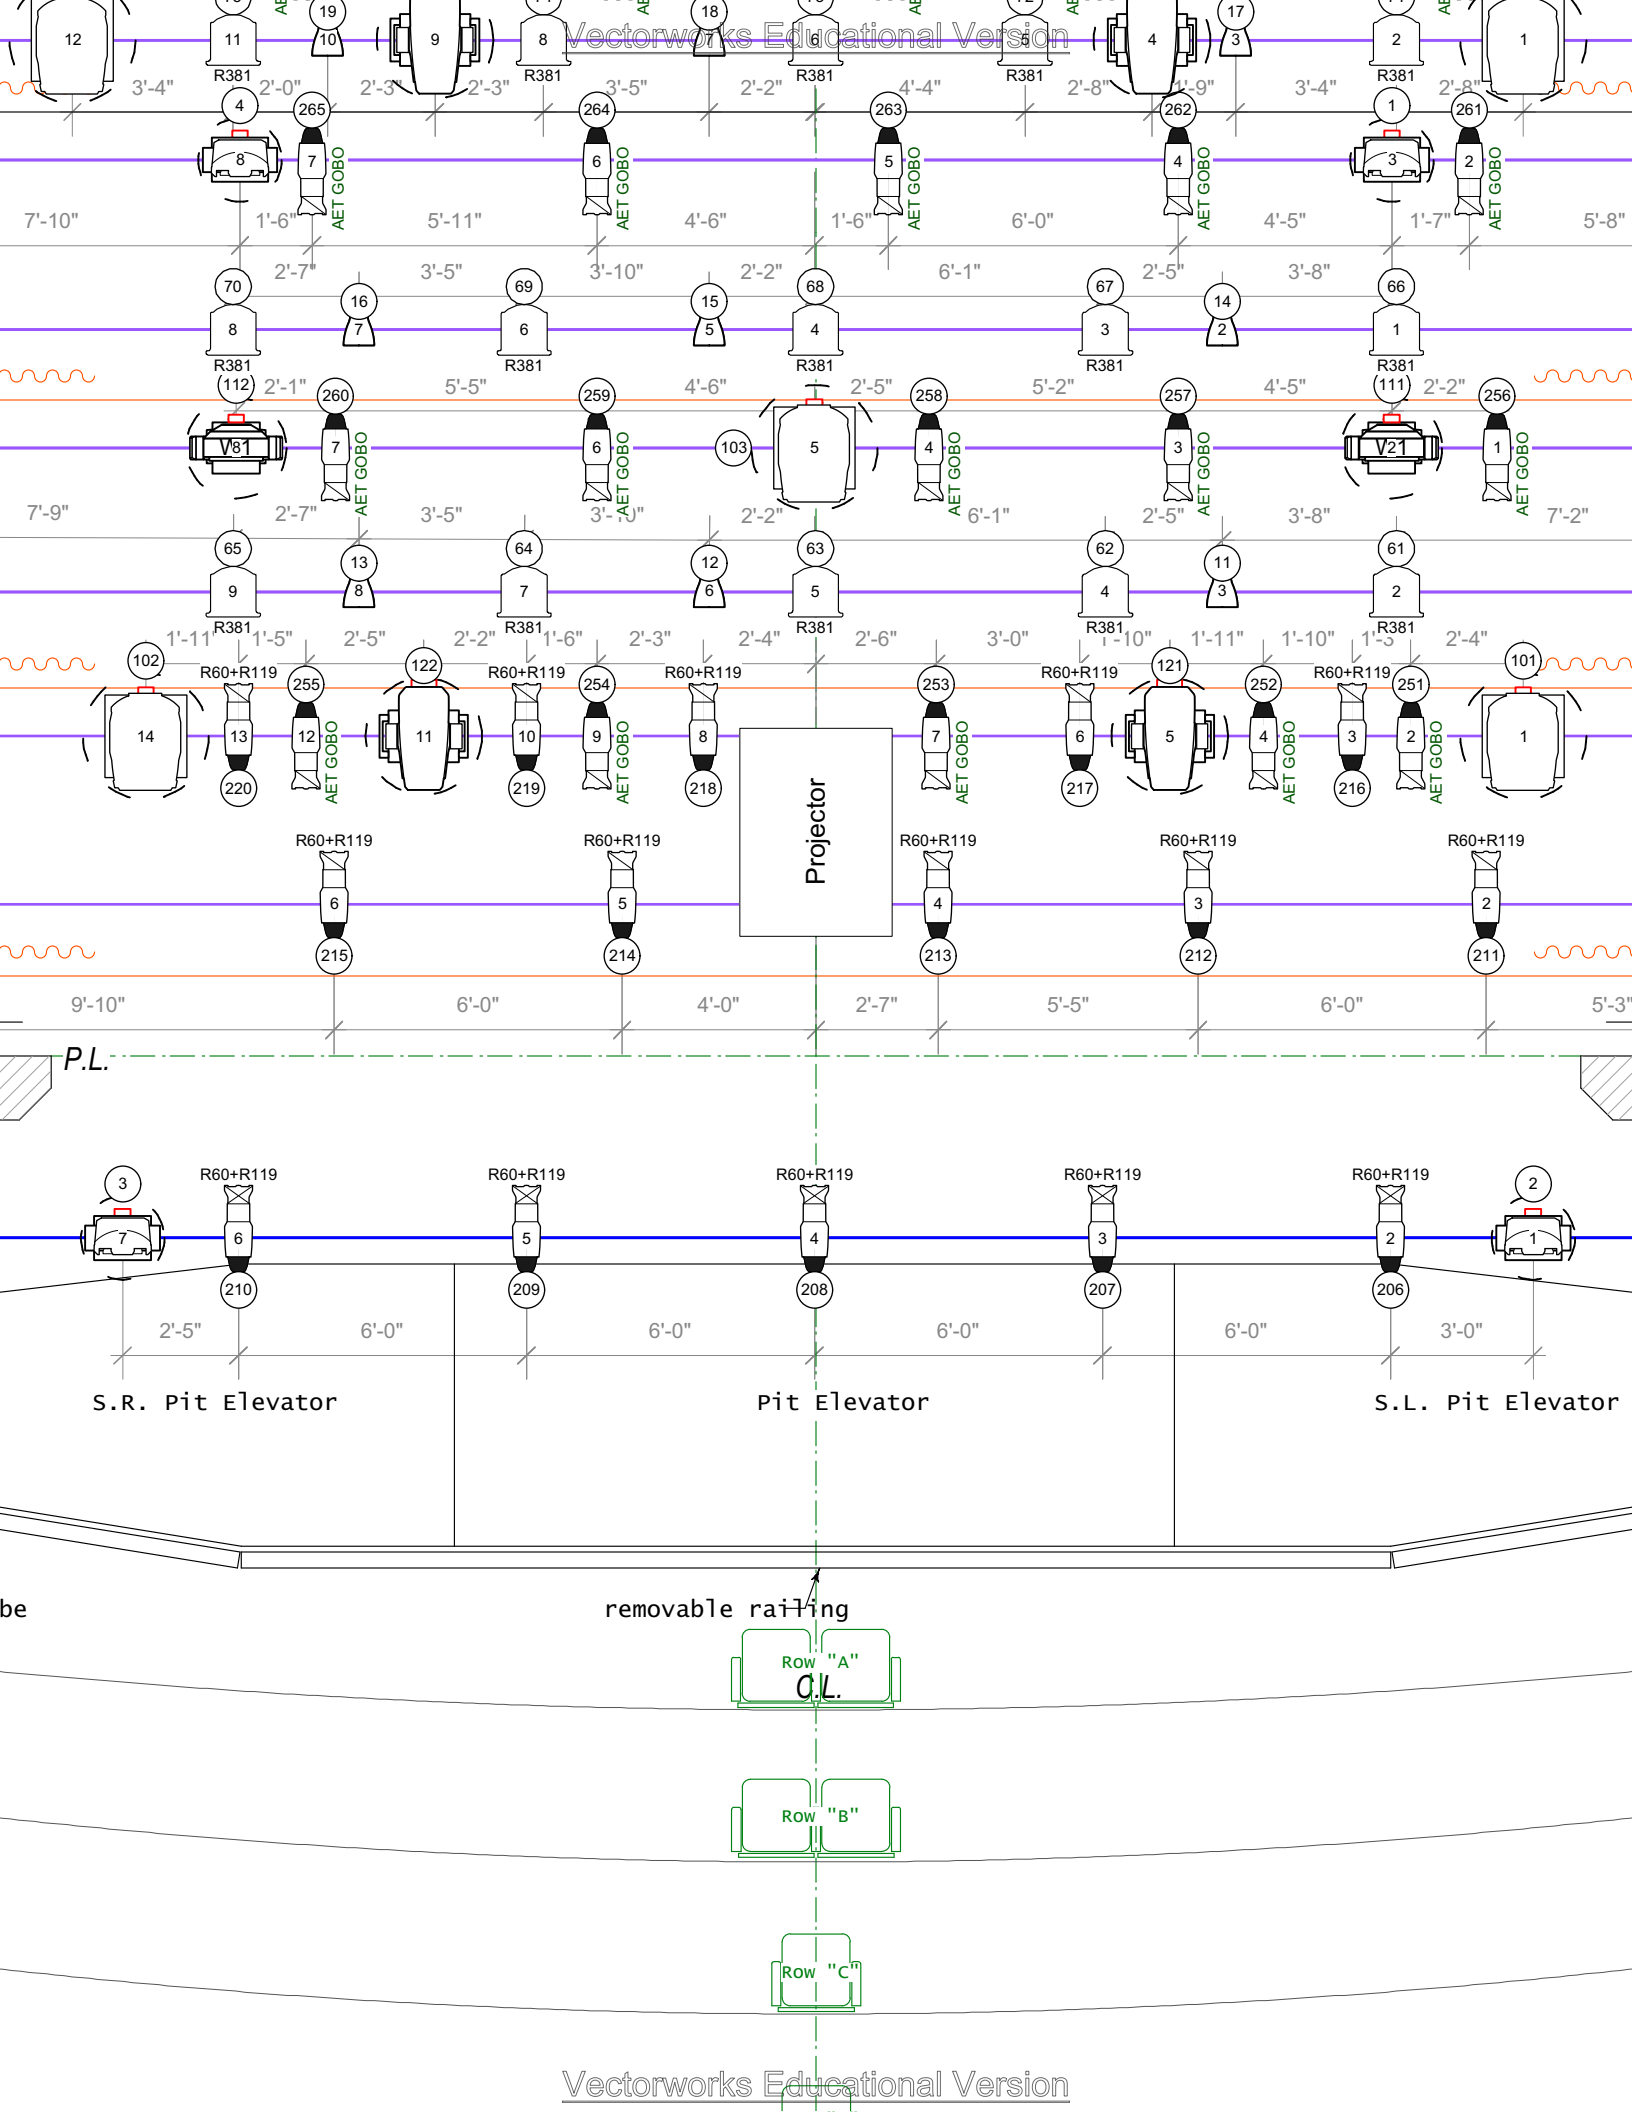
Vectorworks Educational Version
R381
AET GOBO
V81
V21
R60+R119
Projector
P.L.
S.R. Pit Elevator
Pit Elevator
S.L. Pit Elevator
removable railing
Row "A"
C.L.
Row "B"
Row "C"
Vectorworks Educational Version